

Work Order ID 105319

August-01-13 11:23:31 AM

105319

Page 1

Item ID: D4018-5

Accept

N900040100

Setup Start

NS1

Revision ID:

Item Name: Rib

27

Start Date: 8/01/13

Start Qty: 31.00

~~*31*~~

Cust Item ID:

Required Date: 8/01/13

Req'd Qty: 31.00

~~*31*~~

Customer:

Reference:

Approvals:

Process Plan: *W*

Date: 1308-1

Tooling:

Date:

Run Start

NR1

QC:

Date:

SPC (Y/N):

Date:

Stop

NR2

Sequence ID/ Work Center ID	Operation Description	Set Up/ Run Hours	Tool ID	Tool #	Plan Code	Accept Qty	Reject Qty	Reject Number	Insp. Stamp
--------------------------------	--------------------------	----------------------	---------	--------	--------------	---------------	---------------	------------------	----------------

Draw Nbr	Revision Nbr
----------	--------------

D4018

C

100

0.00

100

Large Fab

Memo

0.00

27 SAD 13-08-23

Large Fab

1- Cut tube as per dwg D4018
2- debur and remove identification markings

110

QC6- Inspect dimensions to drawing

0.00

CPL 13-9-24

27 *S* DAS 24 9-8

110

QC

Quality Control

120

Identify as per dwg & Stock Location: *WT*

0.00

120

Packaging

Memo

0.00

27 SAD 13-09-24

Packaging

NCR: Yes / No

DQA: _____ Date: _____

WORK ORDER NON-CONFORMANCE / UPDATE

QA Closed: _____ Date: _____

Work Order: _____			DISPOSITION			AGAINST DEPARTMENT/PROCESS																																						
			Rework <input type="checkbox"/>	Scrap <input type="checkbox"/>	Use-as-is <input type="checkbox"/>	Work Order Update <input type="checkbox"/>	Skid-tube <input type="checkbox"/>	Machining <input type="checkbox"/>	Thermoforming <input type="checkbox"/>	Large Fab <input type="checkbox"/>	Crosstube <input type="checkbox"/>	Small Fab <input type="checkbox"/>	Finishing <input type="checkbox"/>	Composite <input type="checkbox"/>	Water Jet <input type="checkbox"/>	Prod. Eng. Coor. <input type="checkbox"/>	Rec/Store/Packaging <input type="checkbox"/>	Supplier <input type="checkbox"/>	Engineering <input type="checkbox"/>	Quality <input type="checkbox"/>	Other <input type="checkbox"/>																							
Root Cause	Date	Step	Qty	Description of work order update or Non-conformance			Initial Chief Eng	Action Description			Sign & Date	Verification		QC Inspector																														
Doc/Data	
Equip/Tooling	
Operator	
Material	
Setup	
Other	
Process	
Supplier	
Training	
Unapproved	
FAULT CATEGORY	
Landing Gear				General	
				Bending <input type="checkbox"/>	Centre Not Concentric to O/S <input type="checkbox"/>	Cracks <input type="checkbox"/>	Crushed/Crimped <input type="checkbox"/>	Cuffs <input type="checkbox"/>	Heat Treat <input type="checkbox"/>	Inspection Strip in Tube <input type="checkbox"/>	Ripples in Bend <input type="checkbox"/>	Torque Waves in Extrusion <input type="checkbox"/>	Turning Sequence <input type="checkbox"/>	Wave/Twist in Tube <input type="checkbox"/>	Bend <input type="checkbox"/>	BOM/Route <input type="checkbox"/>	Broken/Damaged <input type="checkbox"/>	Burrs <input type="checkbox"/>	Contamination <input type="checkbox"/>	Countersink <input type="checkbox"/>	Cut Too Short <input type="checkbox"/>	Drill Holes <input type="checkbox"/>	Drawing <input type="checkbox"/>	Finish <input type="checkbox"/>	Folio <input type="checkbox"/>	Grain <input type="checkbox"/>	Hardware <input type="checkbox"/>	Inspection Incomplete <input type="checkbox"/>	Instructions Incomplete/Unclear <input type="checkbox"/>	Maintenance <input type="checkbox"/>	Mislabeled <input type="checkbox"/>	Misread <input type="checkbox"/>	Offset <input type="checkbox"/>	Out of Calibration <input type="checkbox"/>	Out of Sequence <input type="checkbox"/>	Outside Dimensions <input type="checkbox"/>	Ovalized <input type="checkbox"/>	Over/Under tolerance <input type="checkbox"/>	Part Incorrect <input type="checkbox"/>	Part Lost/Missing <input type="checkbox"/>	Part Moved <input type="checkbox"/>	Positioned Wrong <input type="checkbox"/>	Power Loss/Surge <input type="checkbox"/>	Pressure/Forced <input type="checkbox"/>

Work Order ID 105319

105319

Page 2

August-01-13 11:23:31 AM

Item ID: D4018-5

Accept

N900040100

Setup Start

NS1

Revision ID:

Stop

NS2

Item Name: Rib

Start Date: 8/01/13 Start Qty: 31.00

31

Cust Item ID:

Required Date: 8/01/13 Req'd Qty: 31.00

31

Customer:

Reference:

Approvals:

Process Plan:

Date:

Tooling:

Date:

Run Start

NR1

QC:

Date:

SPC (Y/N):

Date:

Stop

NR2

Sequence ID/
Work Center ID

Operation
Description

Set Up/
Run Hours

Tool ID

Tool #

Plan
Code

Accept
Qty

Reject
Qty

Reject
Number

Insp.
Stamp

130

QC21- Final Inspection - Work Order Release

0.00

130 / *DM* *13/9/25*

130

QC

Quality Control

Memo

0.00

PLB-0924

NCR: Yes / No

DQA: _____ Date: _____

WORK ORDER NON-CONFORMANCE / UPDATE

QA Closed: _____ Date: _____

Work Order: _____			DISPOSITION			AGAINST DEPARTMENT/PROCESS					
Part No. _____			Rework <input type="checkbox"/>	Scrap <input type="checkbox"/>	Use-as-is <input type="checkbox"/>	Skid-tube <input type="checkbox"/>	Crosstube <input type="checkbox"/>	Water Jet <input type="checkbox"/>	Engineering <input type="checkbox"/>		
NCR No. _____			Work Order Update <input type="checkbox"/>	Machining <input type="checkbox"/>	Thermoforming <input type="checkbox"/>	Small Fab <input type="checkbox"/>	Finishing <input type="checkbox"/>	Prod. Eng. Coor. <input type="checkbox"/>	Quality <input type="checkbox"/>		
				Large Fab <input type="checkbox"/>	Composite <input type="checkbox"/>	Rec/Store/Packaging <input type="checkbox"/>	Supplier <input type="checkbox"/>	Other <input type="checkbox"/>			
Root Cause	Date	Step	Qty	Description of work order update or Non-conformance		Initial Chief Eng	Action Description	Sign & Date	Verification	QC Inspector	
Doc/Data											
Equip/Tooling											
Operator											
Material											
Setup											
Other											
Process											
Supplier											
Training											
Unapproved											
FAULT CATEGORY											
Landing Gear	General										
	Bending <input type="checkbox"/>	Bend <input type="checkbox"/>	Grain <input type="checkbox"/>	Ovalized <input type="checkbox"/>	Pressure/Forced <input type="checkbox"/>						
	Centre Not Concentric to O/S <input type="checkbox"/>	BOM/Route <input type="checkbox"/>	Hardware <input type="checkbox"/>	Over/Under tolerance <input type="checkbox"/>	Temperature/Cure <input type="checkbox"/>						
	Cracks <input type="checkbox"/>	Broken/Damaged <input type="checkbox"/>	Inspection Incomplete <input type="checkbox"/>	Part Incorrect <input type="checkbox"/>	Weld <input type="checkbox"/>						
	Crushed/Crimped <input type="checkbox"/>	Burrs <input type="checkbox"/>	Instructions Incomplete/Unclear <input type="checkbox"/>	Part Lost/Missing <input type="checkbox"/>	Wrong Stock Pulled <input type="checkbox"/>						
	Cuffs <input type="checkbox"/>	Contamination <input type="checkbox"/>	Maintenance <input type="checkbox"/>	Part Moved <input type="checkbox"/>							
	Heat Treat <input type="checkbox"/>	Countersink <input type="checkbox"/>	Mislabeled <input type="checkbox"/>	Positioned Wrong <input type="checkbox"/>							
	Inspection Strip in Tube <input type="checkbox"/>	Cut Too Short <input type="checkbox"/>	Misread <input type="checkbox"/>	Power Loss/Surge <input type="checkbox"/>	Other <input type="checkbox"/>						
	Ripples in Bend <input type="checkbox"/>	Drill Holes <input type="checkbox"/>	Offset <input type="checkbox"/>								
	Torque Waves in Extrusion <input type="checkbox"/>	Drawing <input type="checkbox"/>	Out of Calibration <input type="checkbox"/>								
	Turning Sequence <input type="checkbox"/>	Finish <input type="checkbox"/>	Out of Sequence <input type="checkbox"/>								
	Wave/Twist in Tube <input type="checkbox"/>	Folio <input type="checkbox"/>	Outside Dimensions <input type="checkbox"/>								

Picklist Print

August-01-13 11:23:31 AM

Page 1 / 1

Work Order ID: 105319

Parent Item: D4018-5

Parent Item Name: Rib

Start Date: 8/01/13

Required Date: 8/01/13

Start Qty: 31.00

Required Qty: 31.00

Comments: IPP RevA: new issue DD 09.11.26 verified by:EC IPP Rev:B as per dwg revA 10.03.15
verified by:EC IPP Rev:C as per dwg RevB DD 10.04.16 verified by:EC IPP
Rev:D as per dwg revC DD 10.08.18 verified by:EC

Component Item ID/ Item Name	Replacement Item ID	Mfg/ Purch	Bin Item	Primary Location	Last Location	Route Seq ID	Unit of Measure	Qty on Hand	Qty per Kit	Total Qty	Qty Issued	Date Issued	Status
M304TS0.500W.049 Square Tubing		Purchased	No			100	f	1,423.8700	0.5558	18.136632	SAD	13-09-23	

Location	Loc Qty	Loc Code
WA006	1423.870027	
118460	0.00001534	
122938	0.266142	
123565	54.905816	
125062	556.78	
125502	246.32156	
M126080	565.596494	16.73814

NCR: Yes / No


DQA: _____ Date: _____

WORK ORDER NON-CONFORMANCE / UPDATE

QA Closed: _____ Date: _____

Work Order: _____			DISPOSITION		AGAINST DEPARTMENT/PROCESS								
Part No. _____	Work Order Update	Rework	Skid-tube	Crosstube	Water Jet	Engineering							
NCR No. _____	Use-as-is	Scrap	Machining	Small Fab	Prod. Eng. Coor.	Quality							
	Thermoforming	Large Fab	Finishing	Rec/Store/Packaging	Supplier	Other							
Root Cause	Date	Step	Qty	Description of work order update or Non-conformance	Initial Chief Eng	Action Description	Sign & Date	Verification	QC Inspector				
Doc/Data													
Equip/Tooling													
Operator													
Material													
Setup													
Other													
Process													
Supplier													
Training													
Unapproved													
FAULT CATEGORY													
Landing Gear <input type="checkbox"/> Bending <input type="checkbox"/> Centre Not Concentric to O/S <input type="checkbox"/> Cracks <input type="checkbox"/> Crushed/Crimped <input type="checkbox"/> Cuffs <input type="checkbox"/> Heat Treat <input type="checkbox"/> Inspection Strip in Tube <input type="checkbox"/> Ripples in Bend <input type="checkbox"/> Torque Waves in Extrusion <input type="checkbox"/> Turning Sequence <input type="checkbox"/> Wave/Twist in Tube				General <input type="checkbox"/> Bend <input type="checkbox"/> BOM/Route <input type="checkbox"/> Broken/Damaged <input type="checkbox"/> Burrs <input type="checkbox"/> Contamination <input type="checkbox"/> Countersink <input type="checkbox"/> Cut Too Short <input type="checkbox"/> Drill Holes <input type="checkbox"/> Drawing <input type="checkbox"/> Finish <input type="checkbox"/> Folio <input type="checkbox"/> Grain <input type="checkbox"/> Hardware <input type="checkbox"/> Inspection Incomplete <input type="checkbox"/> Instructions Incomplete/Unclear <input type="checkbox"/> Maintenance <input type="checkbox"/> Mislabeled <input type="checkbox"/> Misread <input type="checkbox"/> Offset <input type="checkbox"/> Out of Calibration <input type="checkbox"/> Out of Sequence <input type="checkbox"/> Outside Dimensions						<input type="checkbox"/> Ovalized <input type="checkbox"/> Over/Under tolerance <input type="checkbox"/> Part Incorrect <input type="checkbox"/> Part Lost/Missing <input type="checkbox"/> Part Moved <input type="checkbox"/> Positioned Wrong <input type="checkbox"/> Power Loss/Surge <input type="checkbox"/> Other		<input type="checkbox"/> Pressure/Forced <input type="checkbox"/> Temperature/Cure <input type="checkbox"/> Weld <input type="checkbox"/> Wrong Stock Pulled	


ITEM	QTY	P/N	DESCRIPTION
	-041	X D4018-041	SHORT BASKET LID ASSY (350)
1	3	D4016-3	HINGE HALF, LID
2	2	D2581	MOUNTING BRACKET
3	1	D2728-3	DART LOGO LABEL
4	1	D4018-101	TUBULAR ASSY, BASKET LID (350)
5	1	D4020-7	MESH
6	1	D4021-3	DATA PLATE

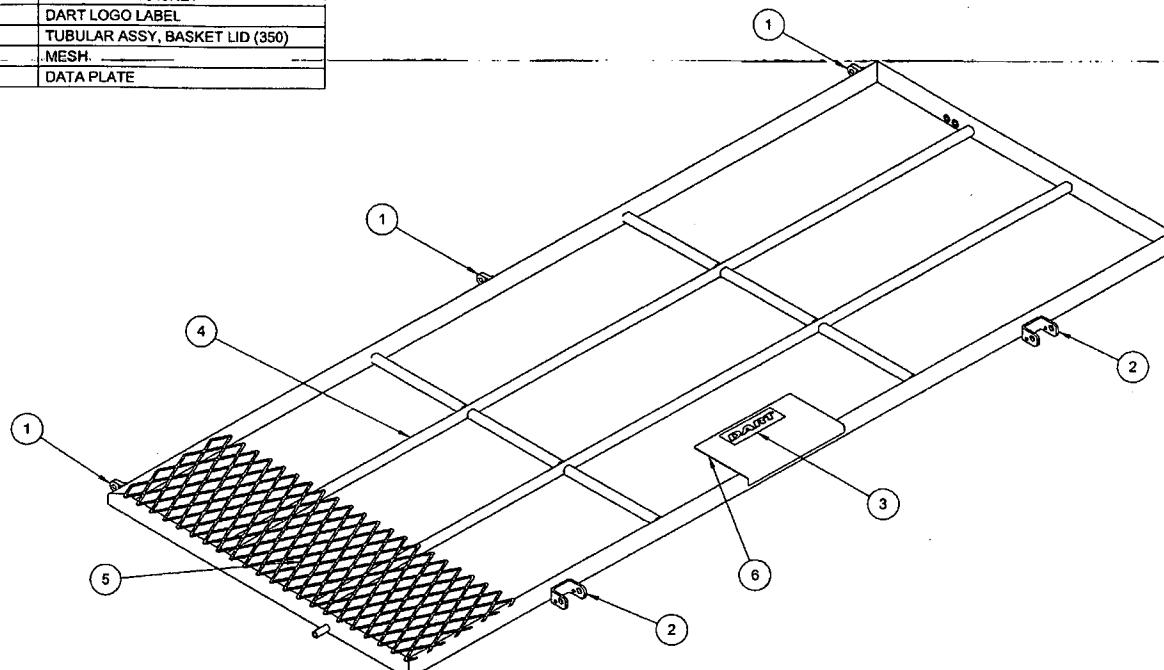

D4018-041 SHORT BASKET LID ASSY (350)
(MESH SHOWN LOCALLY FOR CLARITY)


RELEASED
(10.08.17)
ECN 10-546

C	REMOVED D4086-232, UPDATED DETAIL E ACCORDINGLY (C8-2). REASON: NOW INSTALLED BY OPERATORS PER D350-607-2 REV. C AND D350-607-3 REV. A.	MB	10.08.05
B	BOM: INSERTED QTY 1 D2728-3 AS ITEM 3 & QTY 1 D4086-232 PLACARD AS ITEM 7. ITEMS RENUMBERED & NOTE 7 & 8 REMOVED FROM VIEW ADDED, WELDING SYMBOLS REVISED. DETAIL VIEW E ADDED (C4-2)(D1-4). SIDE VIEWS ADDED (C1-4)(D1-4).	JPH	10.03.25
A	NEW ISSUE	JPH	10.03.04
REV.	DESCRIPTION	BY	DATE
DESIGN	AJS	DART AEROSPACE LTD	
DRAWN		HAWKESBURY, ONTARIO, CANADA	
CHECKED	SC	DRAWING NO.	REV. C
MFG. APPR.		D4018	SHEET 1 OF 4
APPROVED		TITLE	SCALE
DE APPR.		SHORT BASKET LID ASSY (350) NTS	
DATE	10.08.05	COPYRIGHT © 2010 BY DART AEROSPACE LTD. THIS DOCUMENT IS PRIVATE AND CONFIDENTIAL AND IS SUPPLIED ON THE EXPRESS CONDITION THAT IT IS NOT TO BE USED FOR ANY PURPOSES OTHER THAN COMMUNICATED TO ANY OTHER PERSON WITHOUT WRITTEN PERMISSION FROM DART AEROSPACE LTD.	

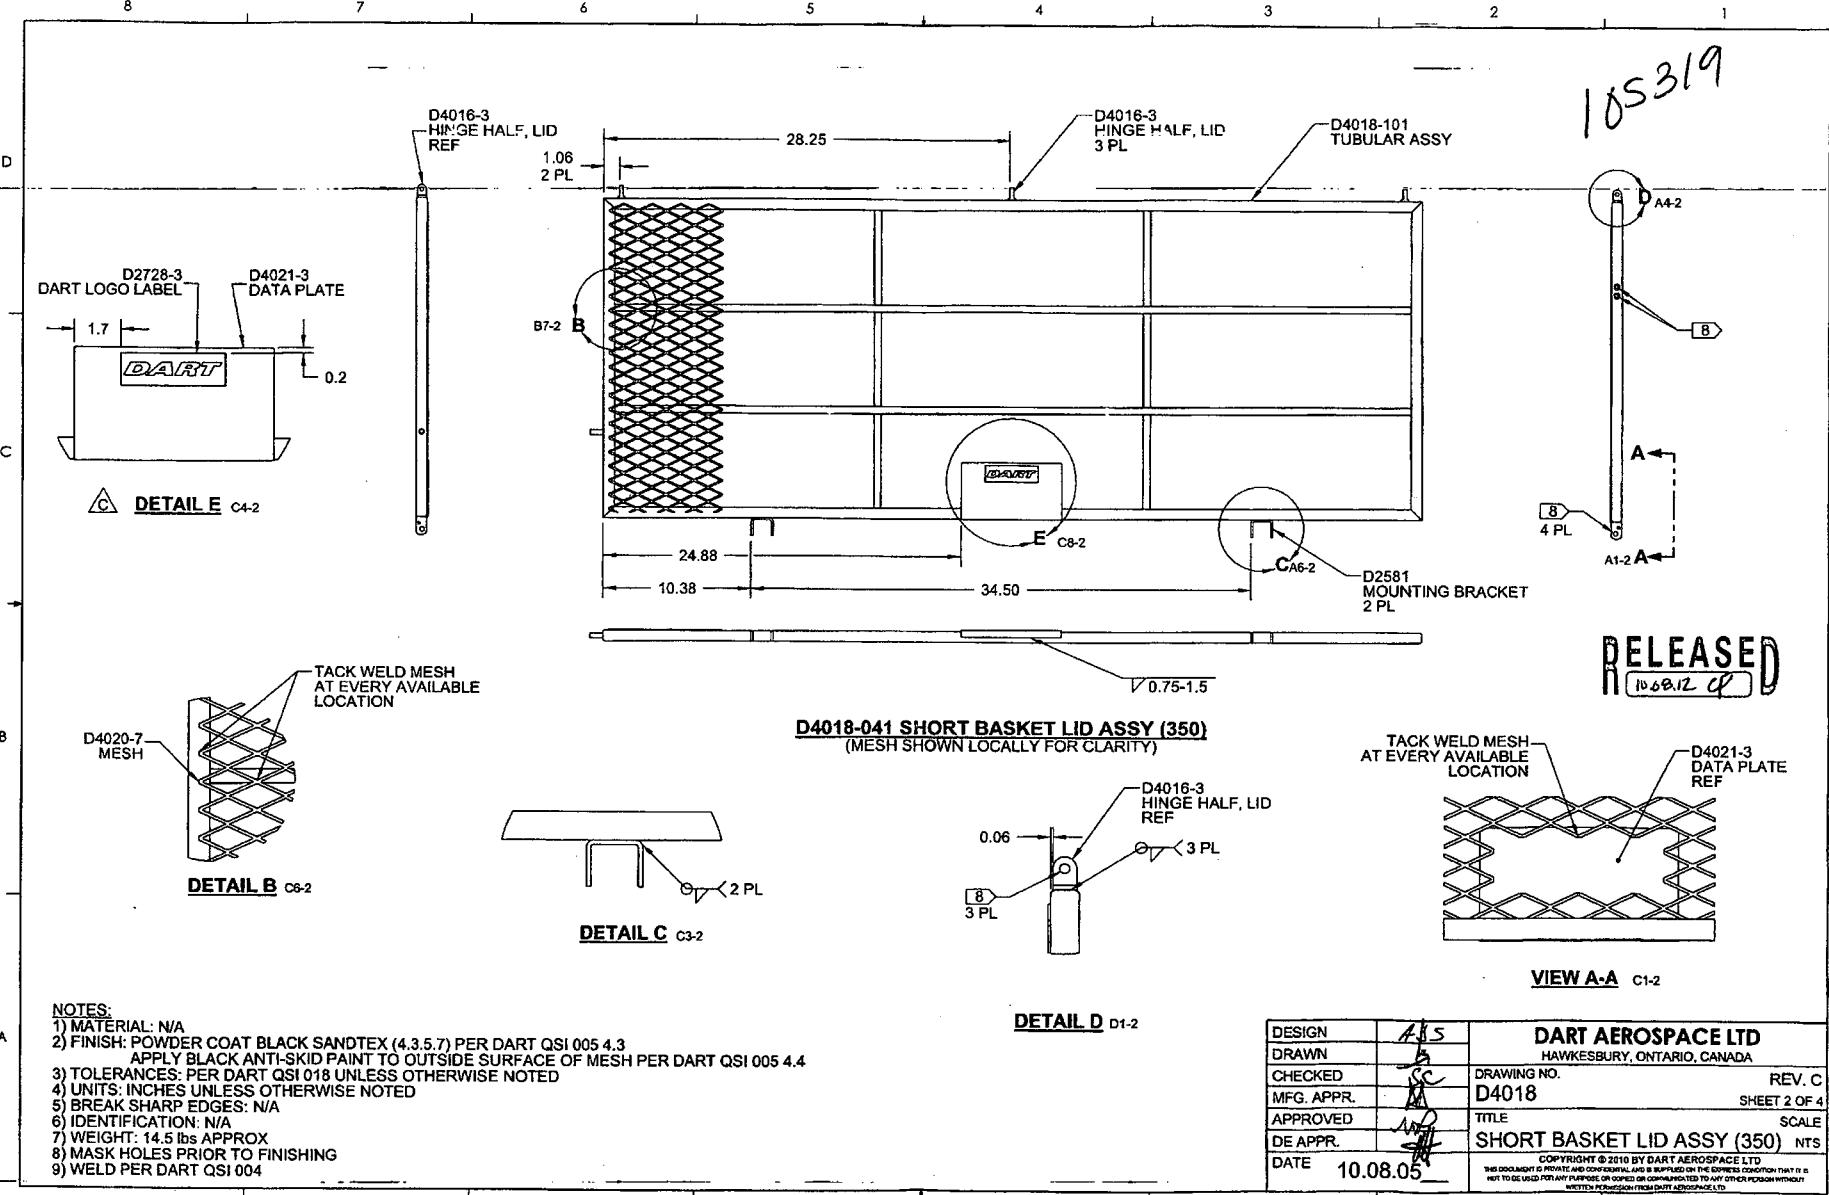

ITEM	QTY -101	P/N	DESCRIPTION
	X	D4018-101	TUBULAR ASSY, BASKET LID (350)
1	2	D4018-1	RIB
2	2	D4018-3	RIB
3	6	D4018-5	RIB
4	1	D4035-041	BASKET LID RIB ASSY, FWD
5	1	D4035-043	BASKET-LID RIB ASSY, AFT

105319

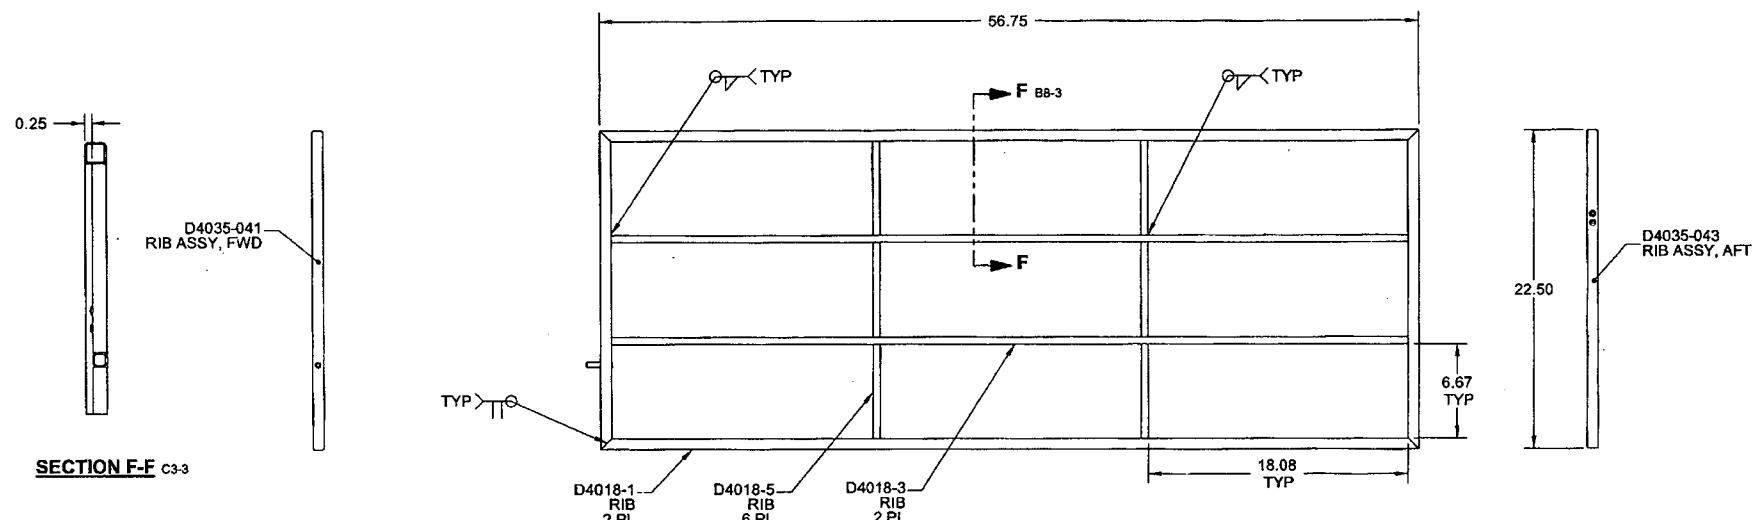

8 D4018-101 TUBULAR ASSY, BASKET LID (350)

RELEASED
10.08.05

NOTES:

- 1) MATERIAL: N/A
- 2) FINISH: NONE
- 3) TOLERANCES: PER DART QSI 018 UNLESS OTHERWISE NOTED
- 4) UNITS: INCHES UNLESS OTHERWISE NOTED
- 5) BREAK SHARP EDGES: N/A
- 6) IDENTIFICATION: N/A
- 7) WEIGHT: 9.06 lbs
- 8) TOLERANCE FOR XX.XX DIMENSIONS ± 0.06 FOR D4018-101
- 9) WELD PER DART QSI 004


DESIGN	AJS	DART AEROSPACE LTD
DRAWN	A	HAWKESBURY, ONTARIO, CANADA
CHECKED	SC	DRAWING NO.
MFG. APPR.		REV. C
APPROVED	W	D4018
DE APPR.		SHEET 3 OF 4
DATE	10.08.05	TITLE
		SCALE
		SHORT BASKET LID ASSY (350) NTS
		COPYRIGHT © 2010 BY DART AEROSPACE LTD THIS DOCUMENT IS PROPRIETARY INFORMATION AND IS SUPPLIED ON THE EXPRESS CONDITION THAT IT IS NOT TO BE USED FOR ANY PURPOSE OR COMMERCIAL PURPOSE BY ANY OTHER PERSON WITHOUT WRITTEN PERMISSION FROM DART AEROSPACE LTD

8 7 6 5 4 3 2 1

105319


D

D

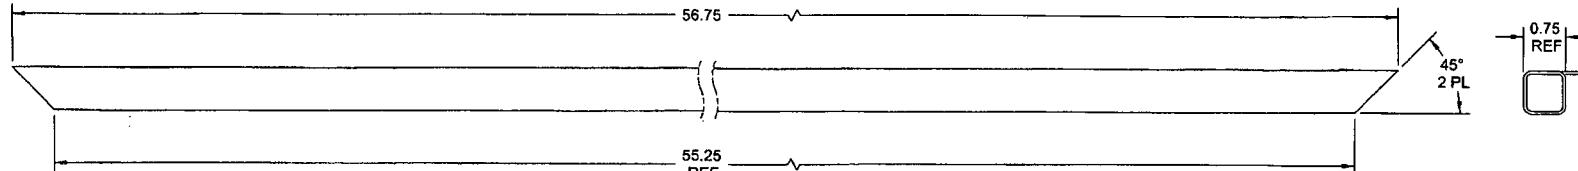D4018-1 RIB


C

C

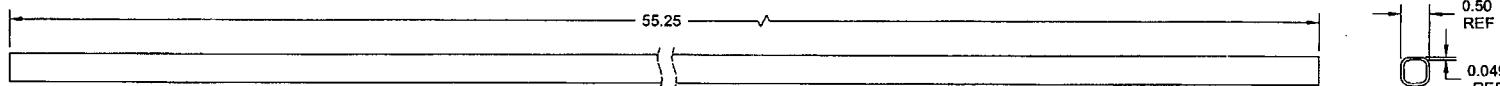D4018-3 RIB

B

B

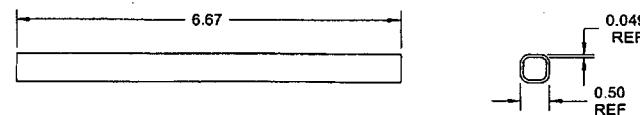D4018-5 RIBRELEASED
(10-08-05)

NOTES:

- 1) MATERIAL -1: AISI 304/316 SEAMLESS STAINLESS STEEL SQUARE TUBE, 0.75 X 0.75 X 0.049 WALL
REF DART SPEC. M304TS0.750W.049
- 3 & -5: AISI 304/316 SEAMLESS STAINLESS STEEL SQUARE TUBE, 0.50 X 0.50 X 0.049 WALL
REF DART SPEC. M304TS0.500W.049
- 2) FINISH: NONE
- 3) TOLERANCES: PER DART QSI 018 UNLESS OTHERWISE NOTED
- 4) UNITS: INCHES UNLESS OTHERWISE NOTED
- 5) BREAK SHARP EDGES: 0.005 TO 0.010 MAX
- 6) IDENTIFICATION: N/A
- 7) WEIGHT: SEE ASSEMBLED WEIGHTS

8 7 6 5 4 3 2 1

DESIGN	A/S	DART AEROSPACE LTD
DRAWN	A	HAWKESBURY, ONTARIO, CANADA
CHECKED	SC	DRAWING NO. D4018
MFG. APPR.	MA	REV. C
APPROVED	SD	SHEET 4 OF 4
DE APPR.	SD	TITLE
DATE	10.08.05	SCALE
		SHORT BASKET LID ASSY (350) NTS
		COPYRIGHT © 2010 BY DART AEROSPACE LTD. THIS DOCUMENT IS PRIVATE AND CONFIDENTIAL AND IS SUPPLIED ON THE EXPRESS CONDITION THAT IT IS NOT TO BE USED FOR ANY PURPOSE OR COPIED OR COMMUNICATED TO ANY OTHER PERSON WITHOUT WRITTEN APPROVAL FROM DART AEROSPACE LTD.